

# MONUMENT RECORD


Corner I.D. #

E-7

STATE OF INDIANA - COUNTY OF MONROE

Section Seven (7), Township 9 North, Range 1 East

Monument Description & Remarks: Found Sandstone at East 1/4 Corner of section. Stone was firmly in place & 0.3' x 0.8' x 0.7' out of ground.  
Survey marker sign & post set, N 67° W, 1.93'. See field notes (attached).

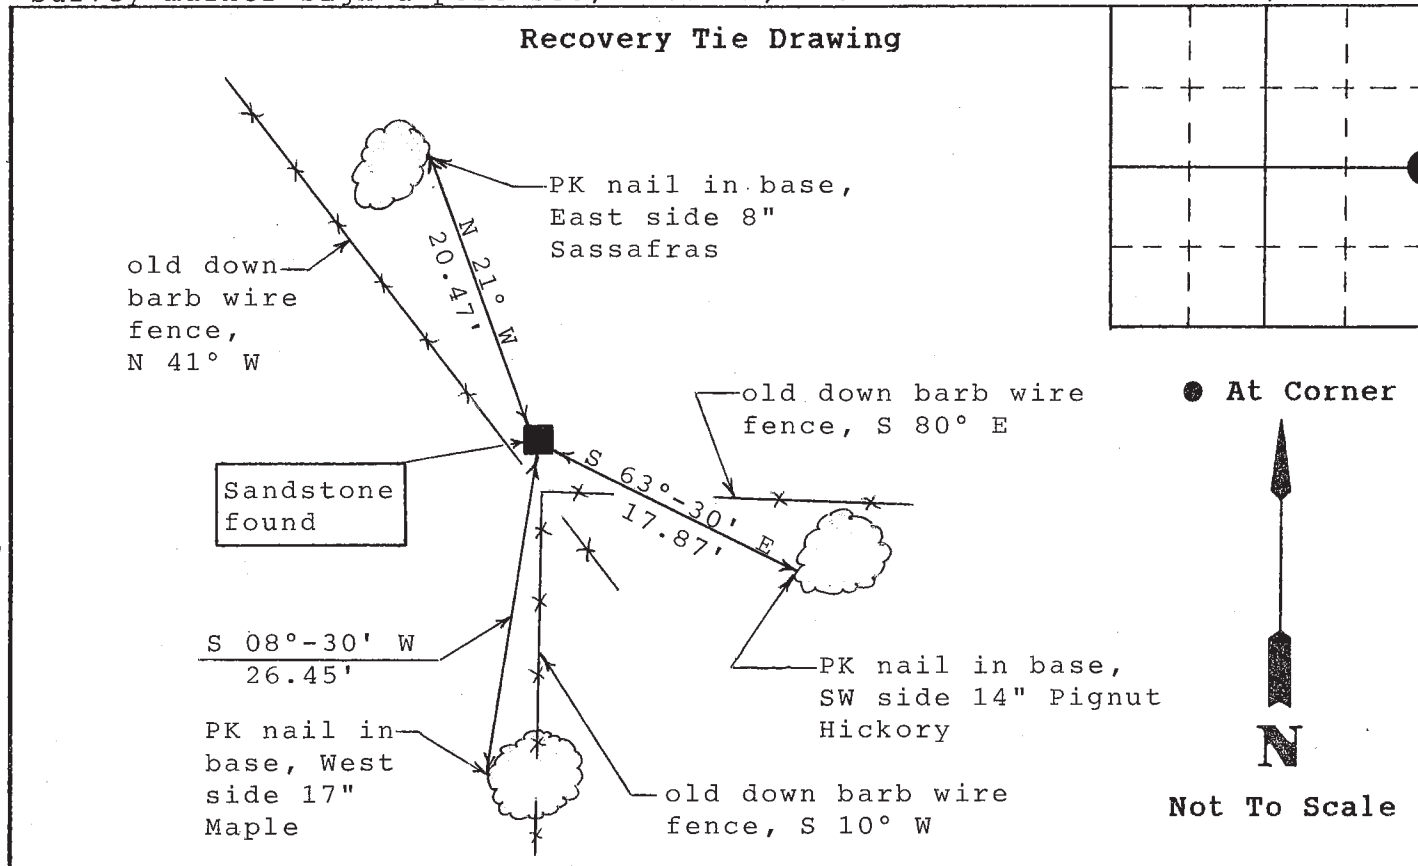

State of Indiana

County of Monroe

I, Michael W. Friley, County Surveyor, hereby certify that this document was prepared under my direction in accordance with the provisions of Section 17-3-64-4 through 17-3-64-8 of the Indiana Code, being Acts of 1965, Chapter 319; and the above data is given under my hand and seal this 17th day of January, 1996 A.D.

Space  
Reserved For  
Recording  
Officer

Indiana Registered Land Surveyor No. \_\_\_\_\_ or

Monroe County Surveyor's Office

United States Government Agency

Monroe County Surveyor

Title

Field Book:

96-01

Page:

01, 02

RSID002225

# 5

SECTION

8

TOWNSHIP

9N

RANGE

1E

# 7

2821.23  
500' 00" E

NW, NW

NE, NW

NW, NE

NE, NE

SW, NW

SE, NW

SW, NE

SE, NE

BenSo\_E07

5235.78

N 89° 50' 29" W

# 9

NW, SW

NE, SW

NW, SE

NE, SE

500° 08' 34" E  
2406.16

SW, SW

SE, SW

SW, SE

SE, SE

# 17

## AZIMUTH and BEARING DATUM DESCRIPTION

DATE 11-18-74

SURVEY PARTY T. Daugherty - H Sudbory - D. Graham

COMMENTS Original stone found - 6" high - 1.5' North of Fence Post

## REFERENCE SKETCH ( use back if ness.)

MLC in  
24" Ash